UNITED DOORMAKERS
Melba Industrial Park, Factory 2,
122-124 Beresford Road, Lilydale,
Victoria 3140, Australia.
T: +61 3 9735 3911 F: +61 3 9735 5411
W: www.udm.com.au E: sales@udm.com.au
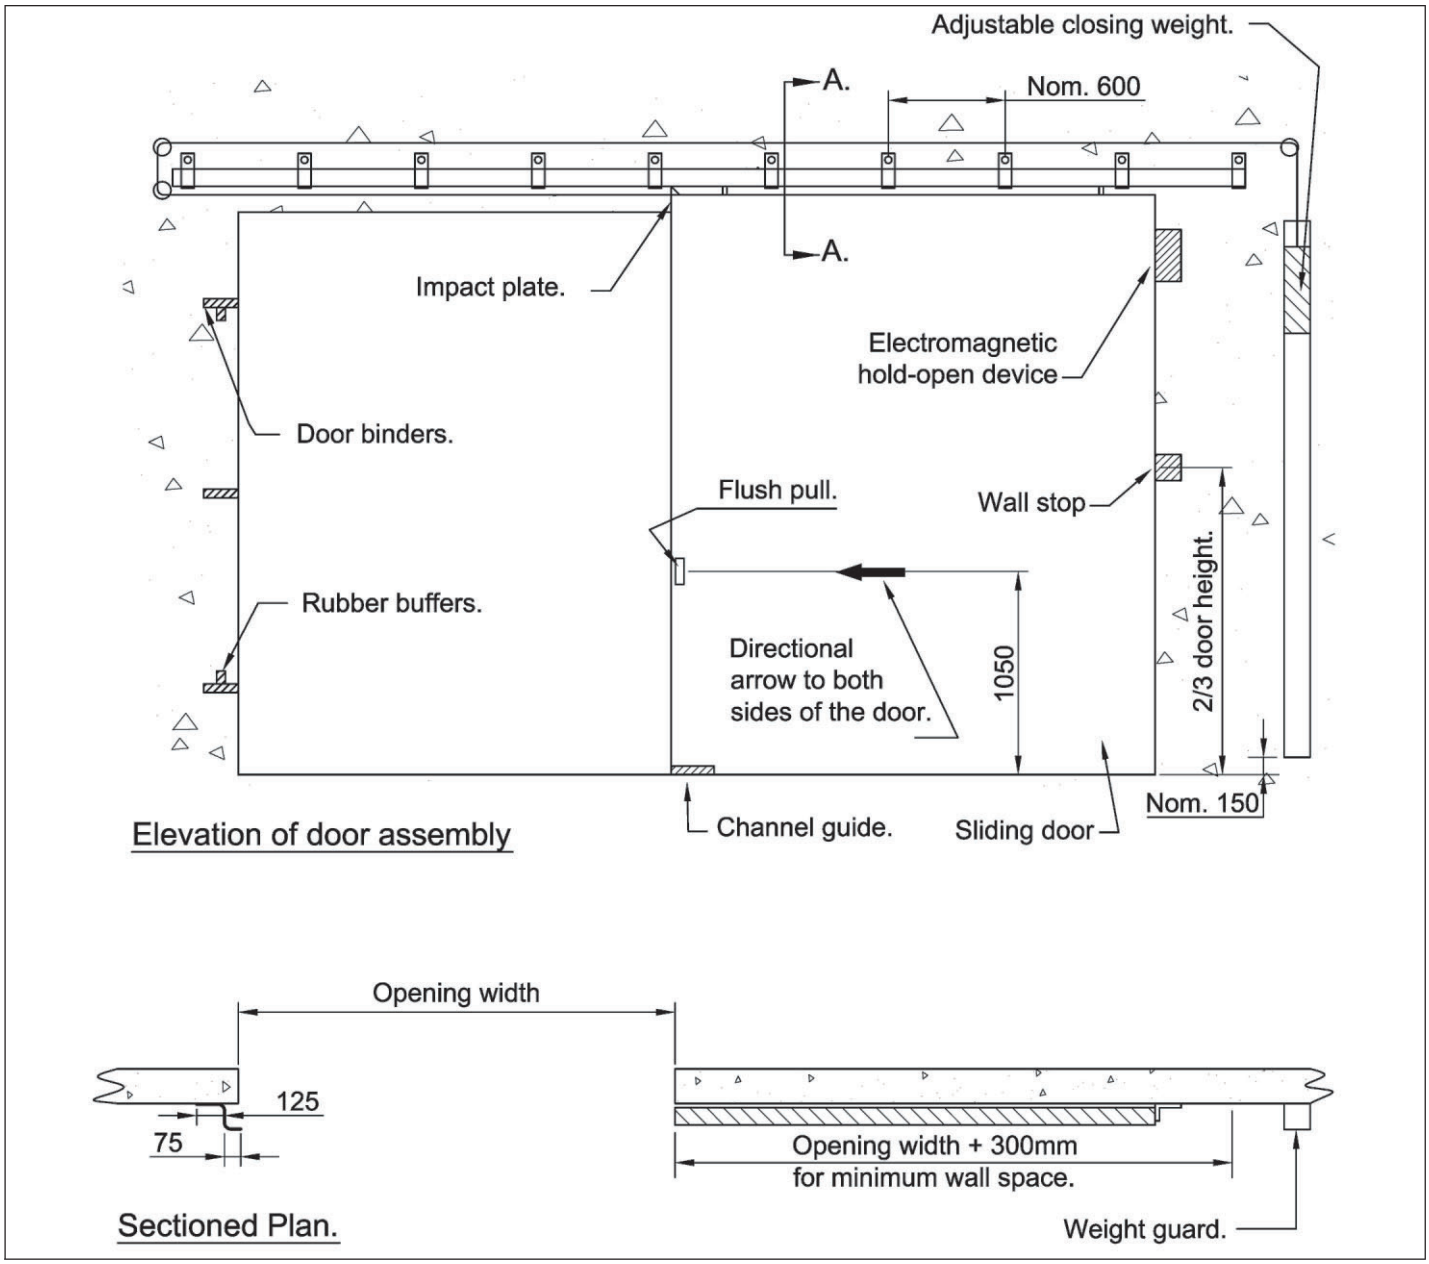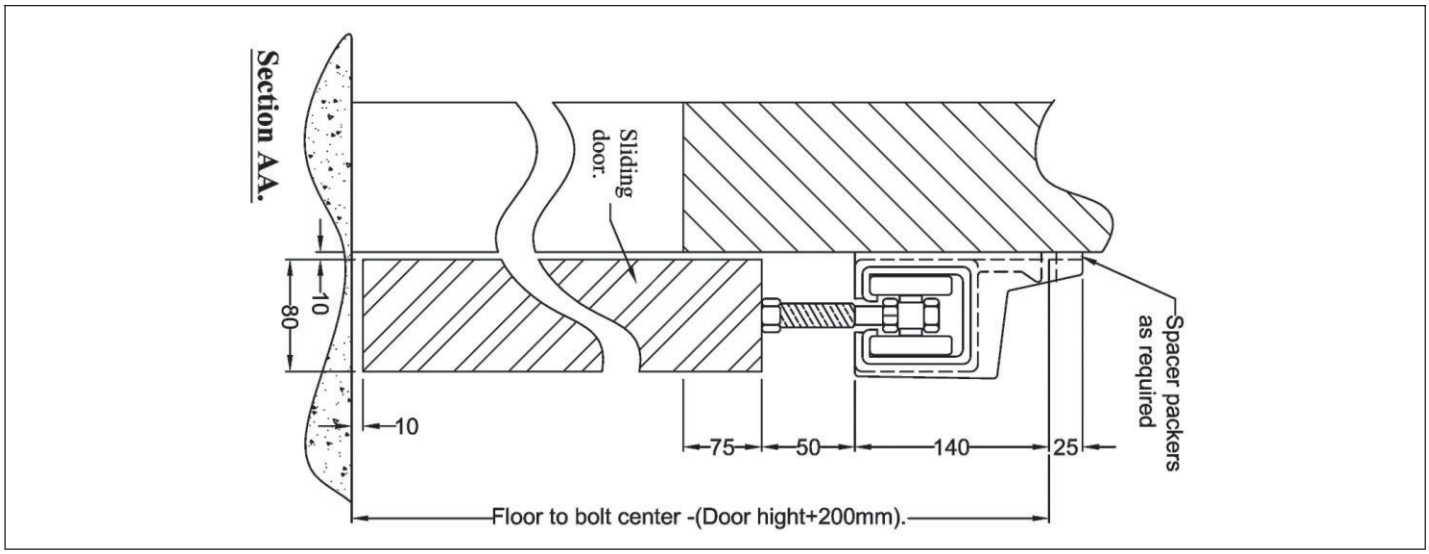
STANDARD INSTALLATION WITH 3 PULLEY SYSTEM